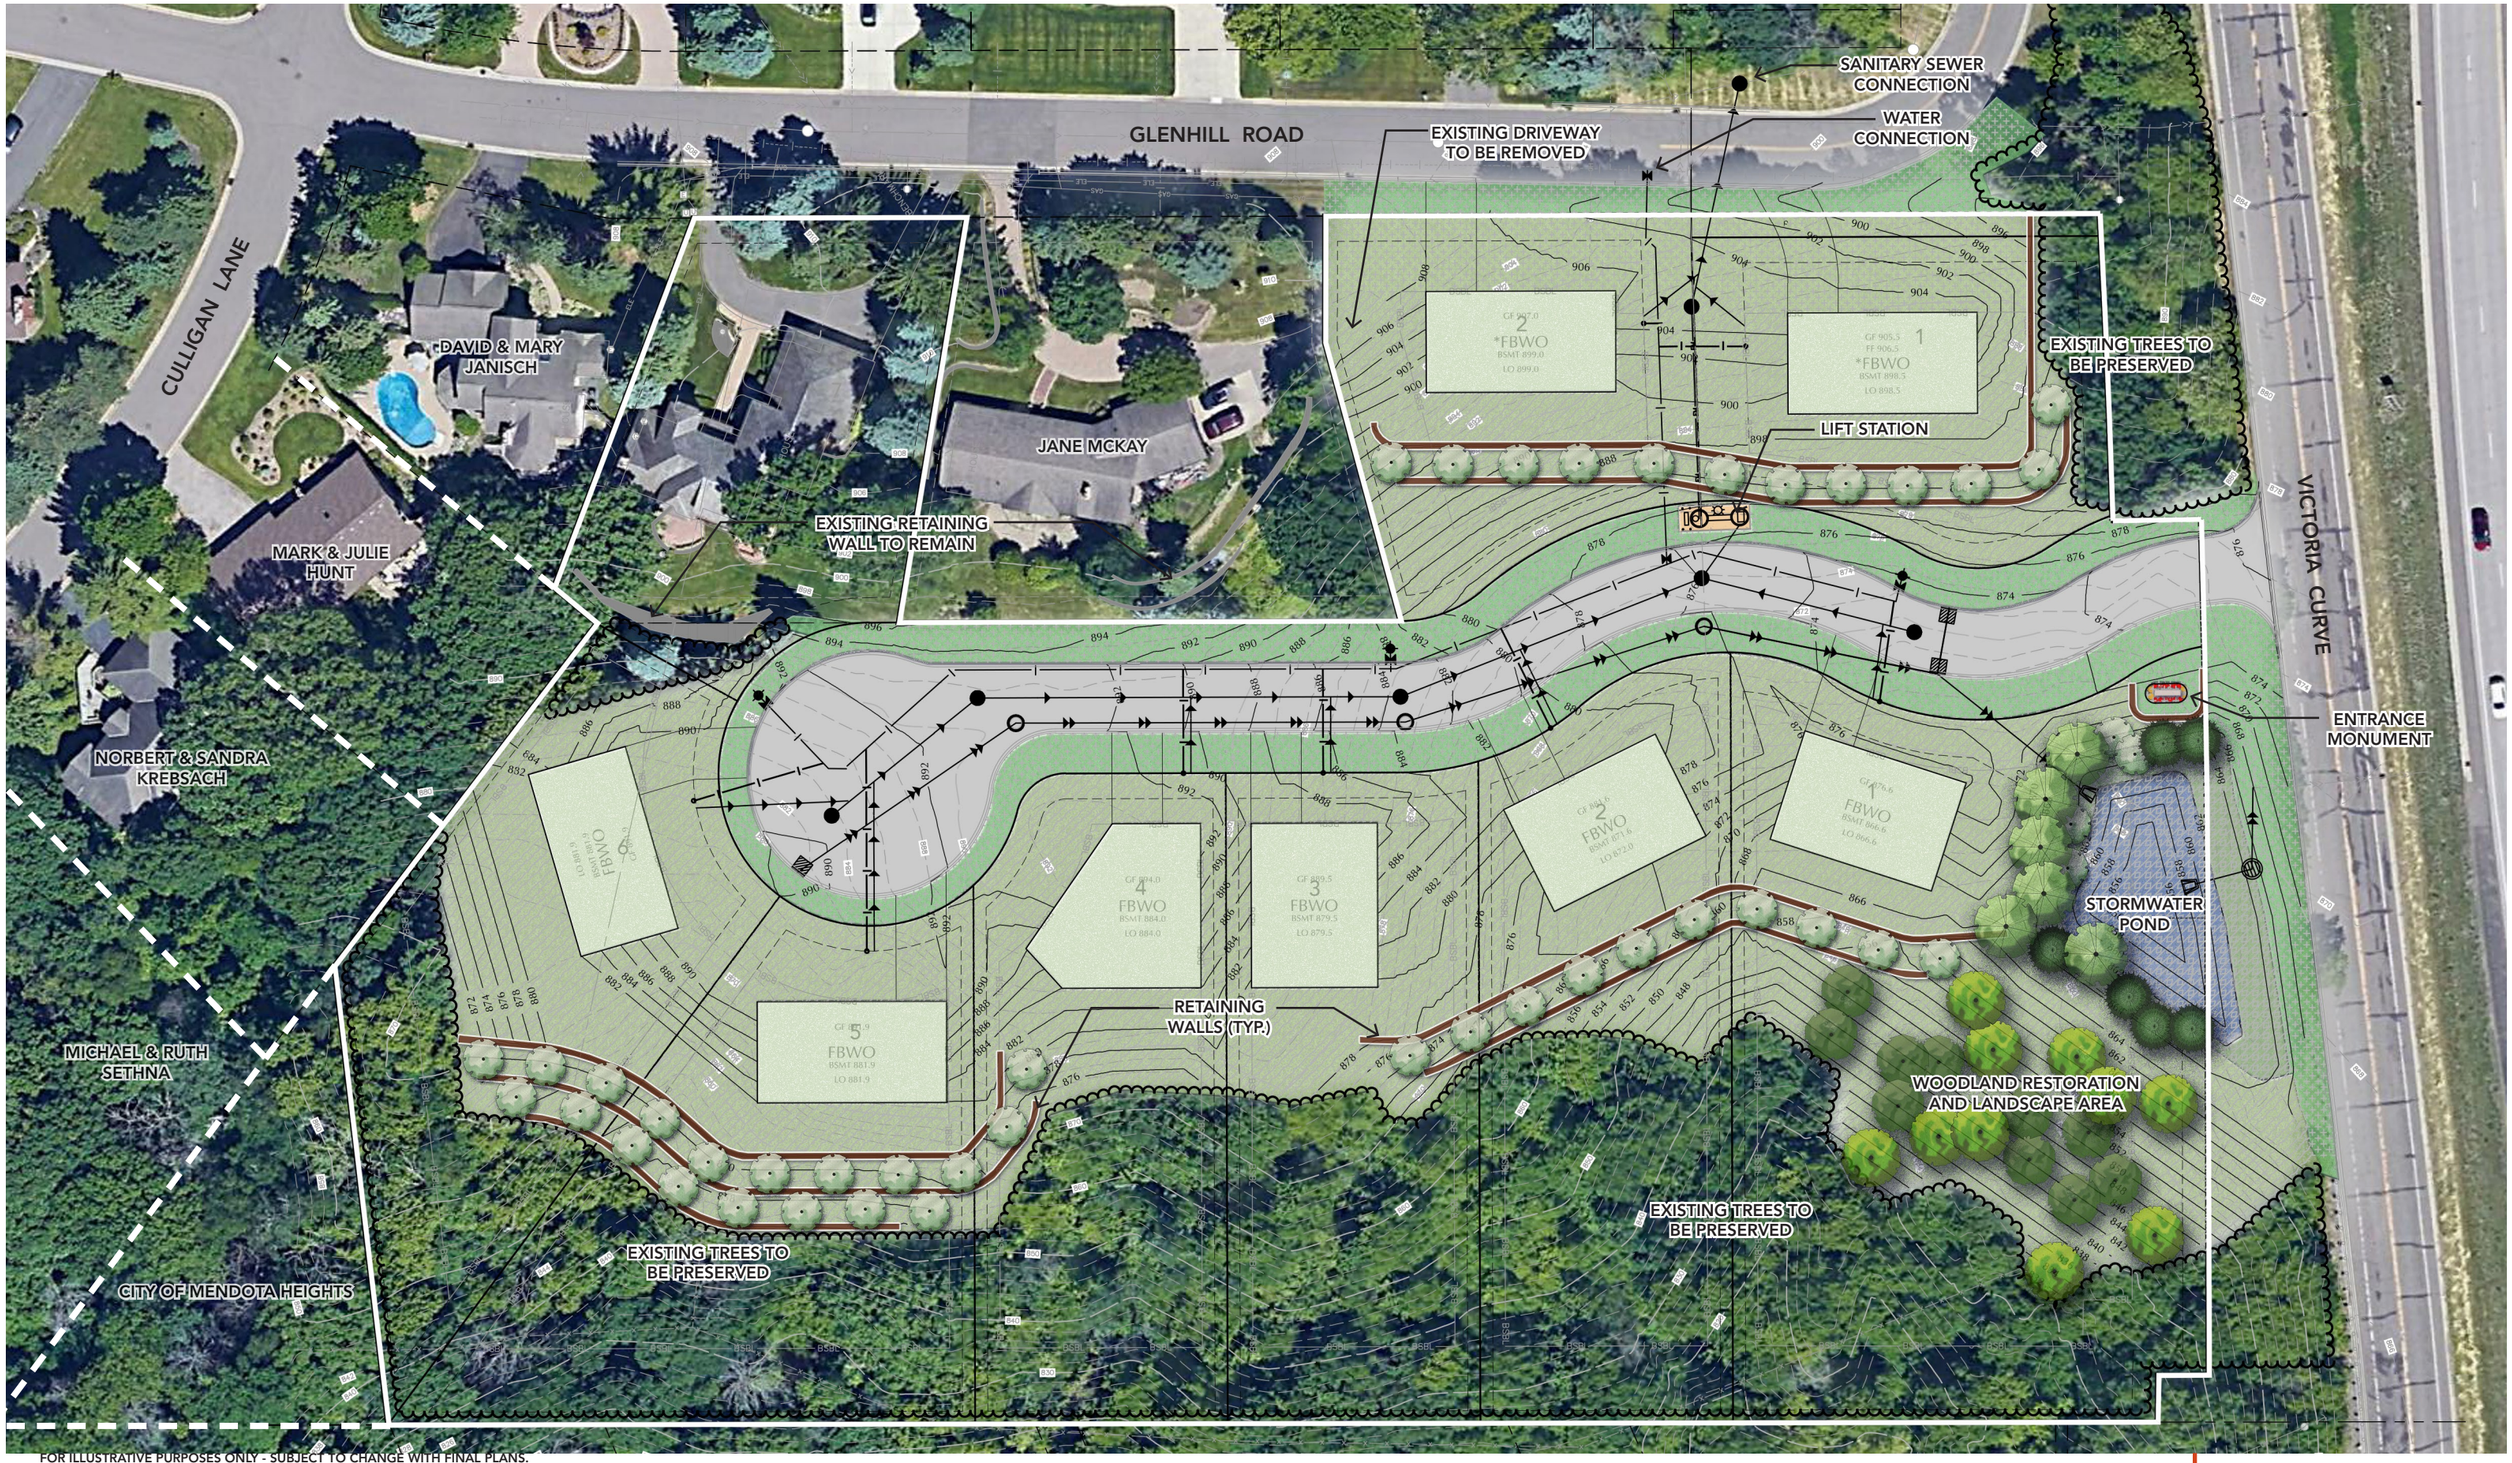

FOR ILLUSTRATIVE PURPOSES ONLY - SUBJECT TO CHANGE WITH FINAL PLANS.

ILLUSTRATIVE GRADING & UTILITY PLAN

SEPTEMBER, 2020
18524.00

north

0 30 60
60 SCALE

CULLIGAN PROPERTY DEVELOPMENT
Mendota Heights, Minnesota

LOUCKS

FOR ILLUSTRATIVE PURPOSES ONLY - SUBJECT TO CHANGE WITH FINAL PLANS.

ILLUSTRATIVE SITE PLAN

SEPTEMBER, 2020
18524.00

north

0 30 60
60 SCALE

CULLIGAN PROPERTY DEVELOPMENT
Mendota Heights, Minnesota

LOUCKS